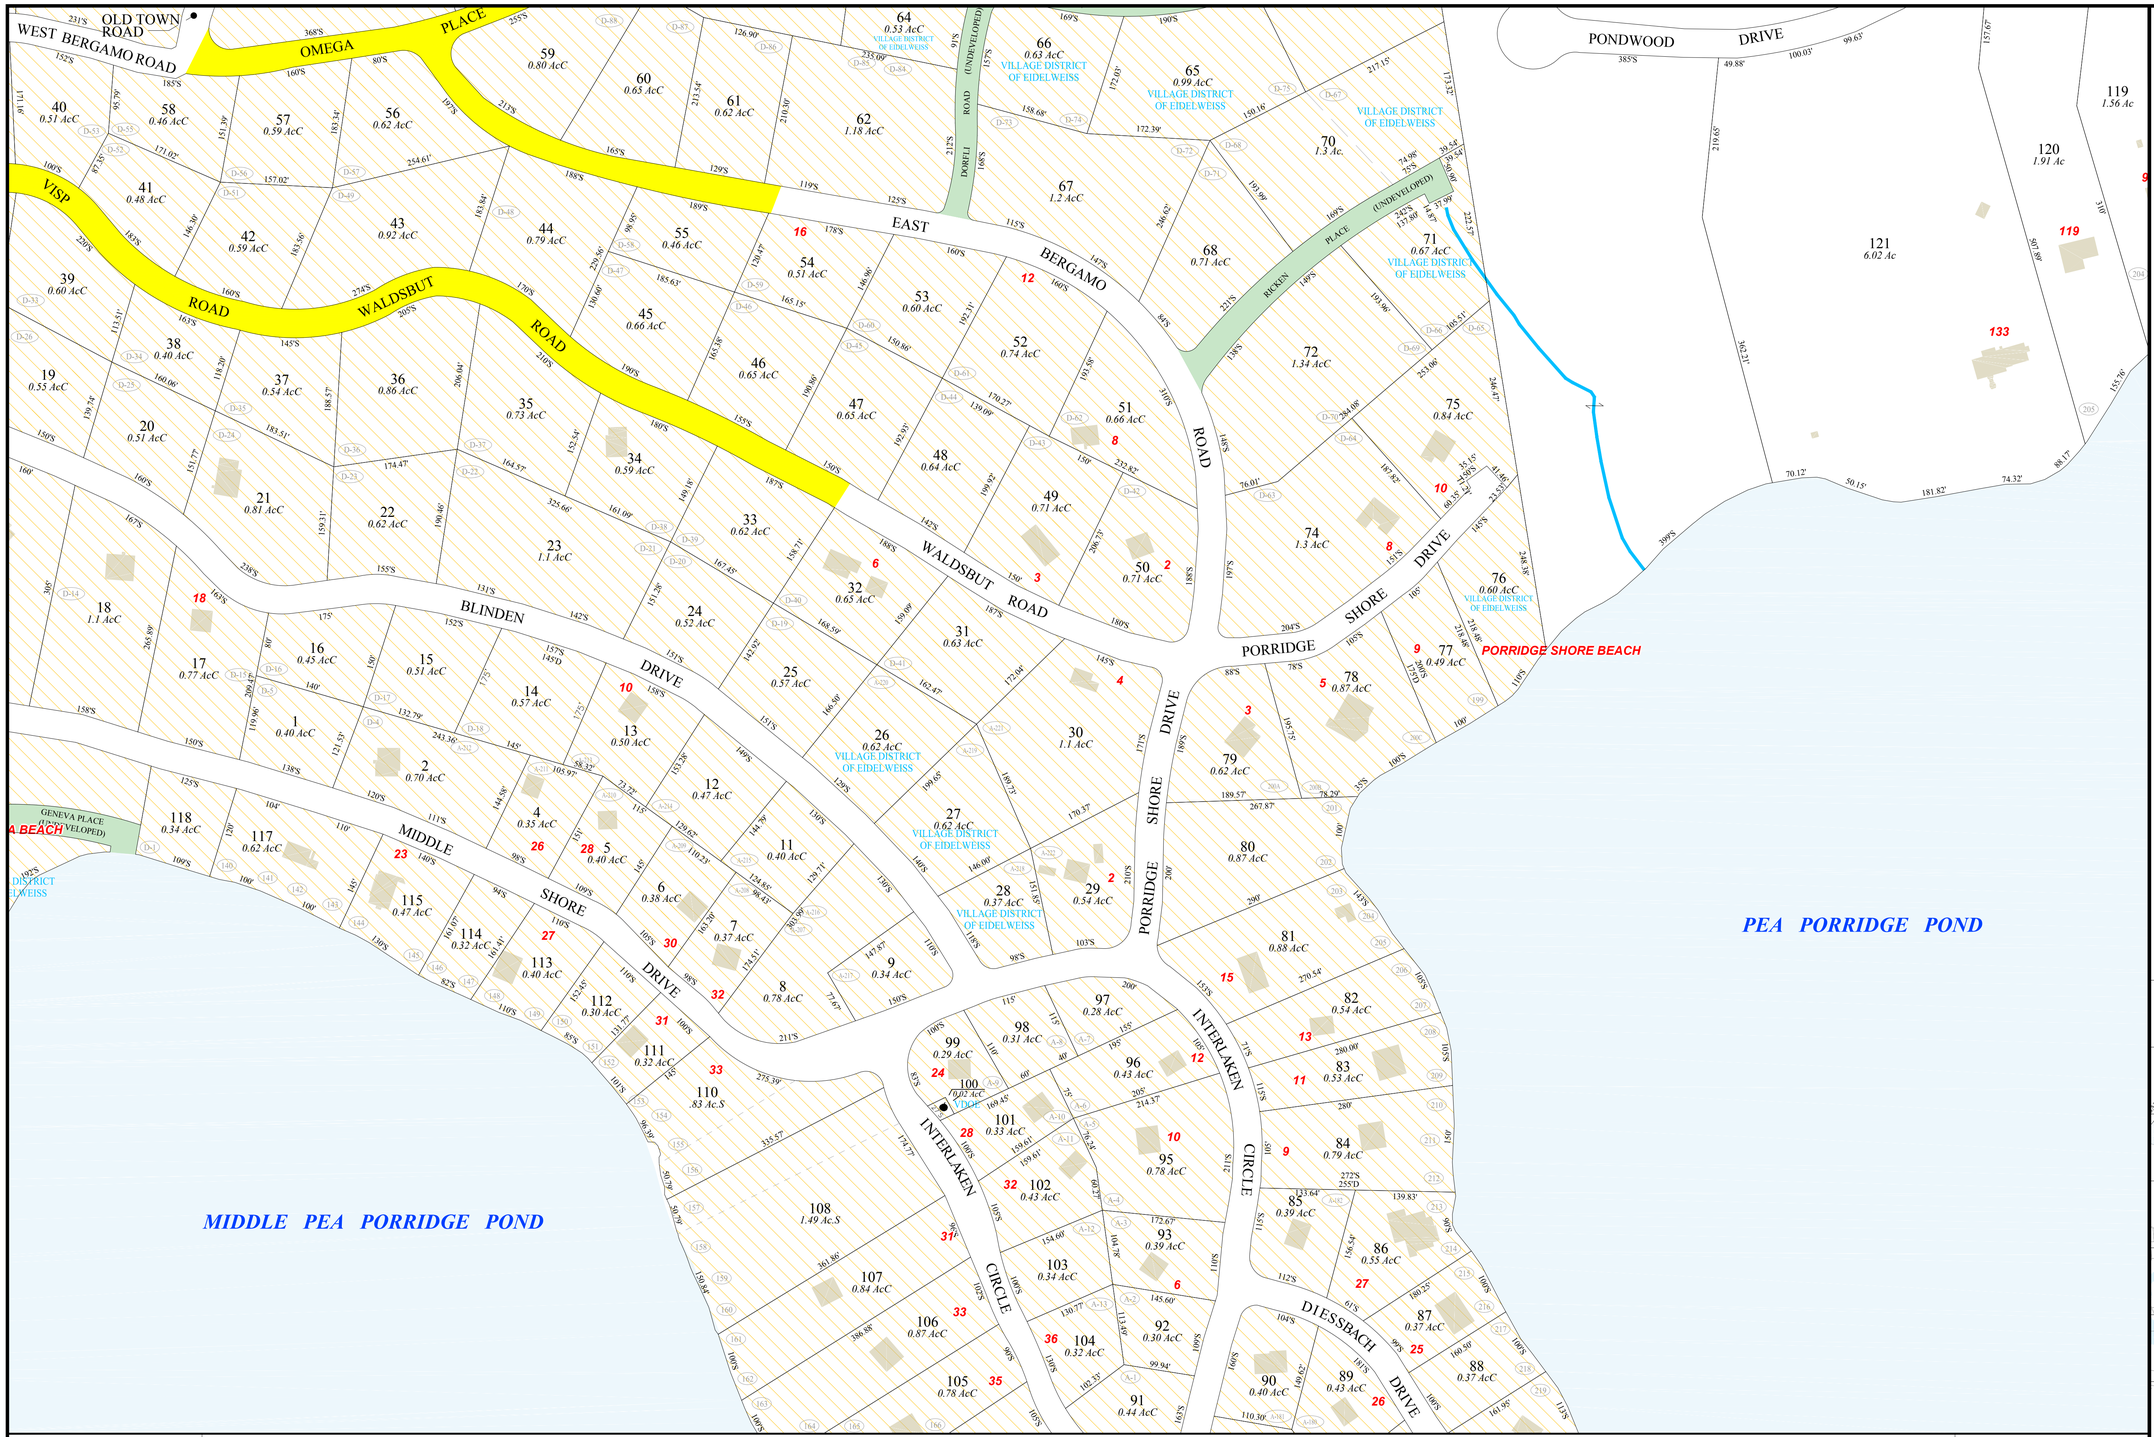

For Assessment Purposes
Not to be used for conveyances

MAP NOTES:

Revised April 1, 2019

Terra-Map
A Division Of
Avitar Associates of New England, Inc.

Phone 603 798-4419
Fax 603 798-4263

www.avitarassociates.com
Terramap@avitarassociates.com

Town of MADISON
Carroll County
New Hampshire

LEGEND

Parcel Number(PID)	12
Parcel Acreage	2 Ac.
Frontage (feet)	200'
Lakes and Ponds	
Rivers	
Wetlands	
Power Lines	
Railroad	
Buildings/911 Number	911
ROW/Private RD/Class A Trail	
Class VI/Undeveloped RD	
Commercial Zone	
Village Zone	
Eidelweiss Zone	

SCALE

50 0 100 200 300 400

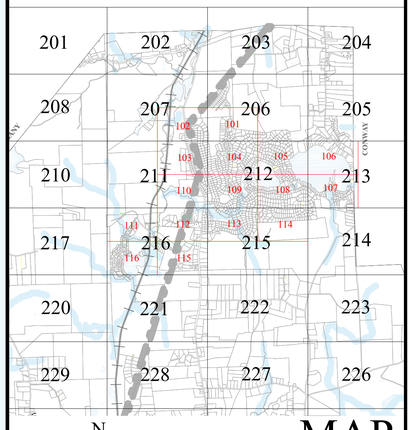

N W E S

MAP 105